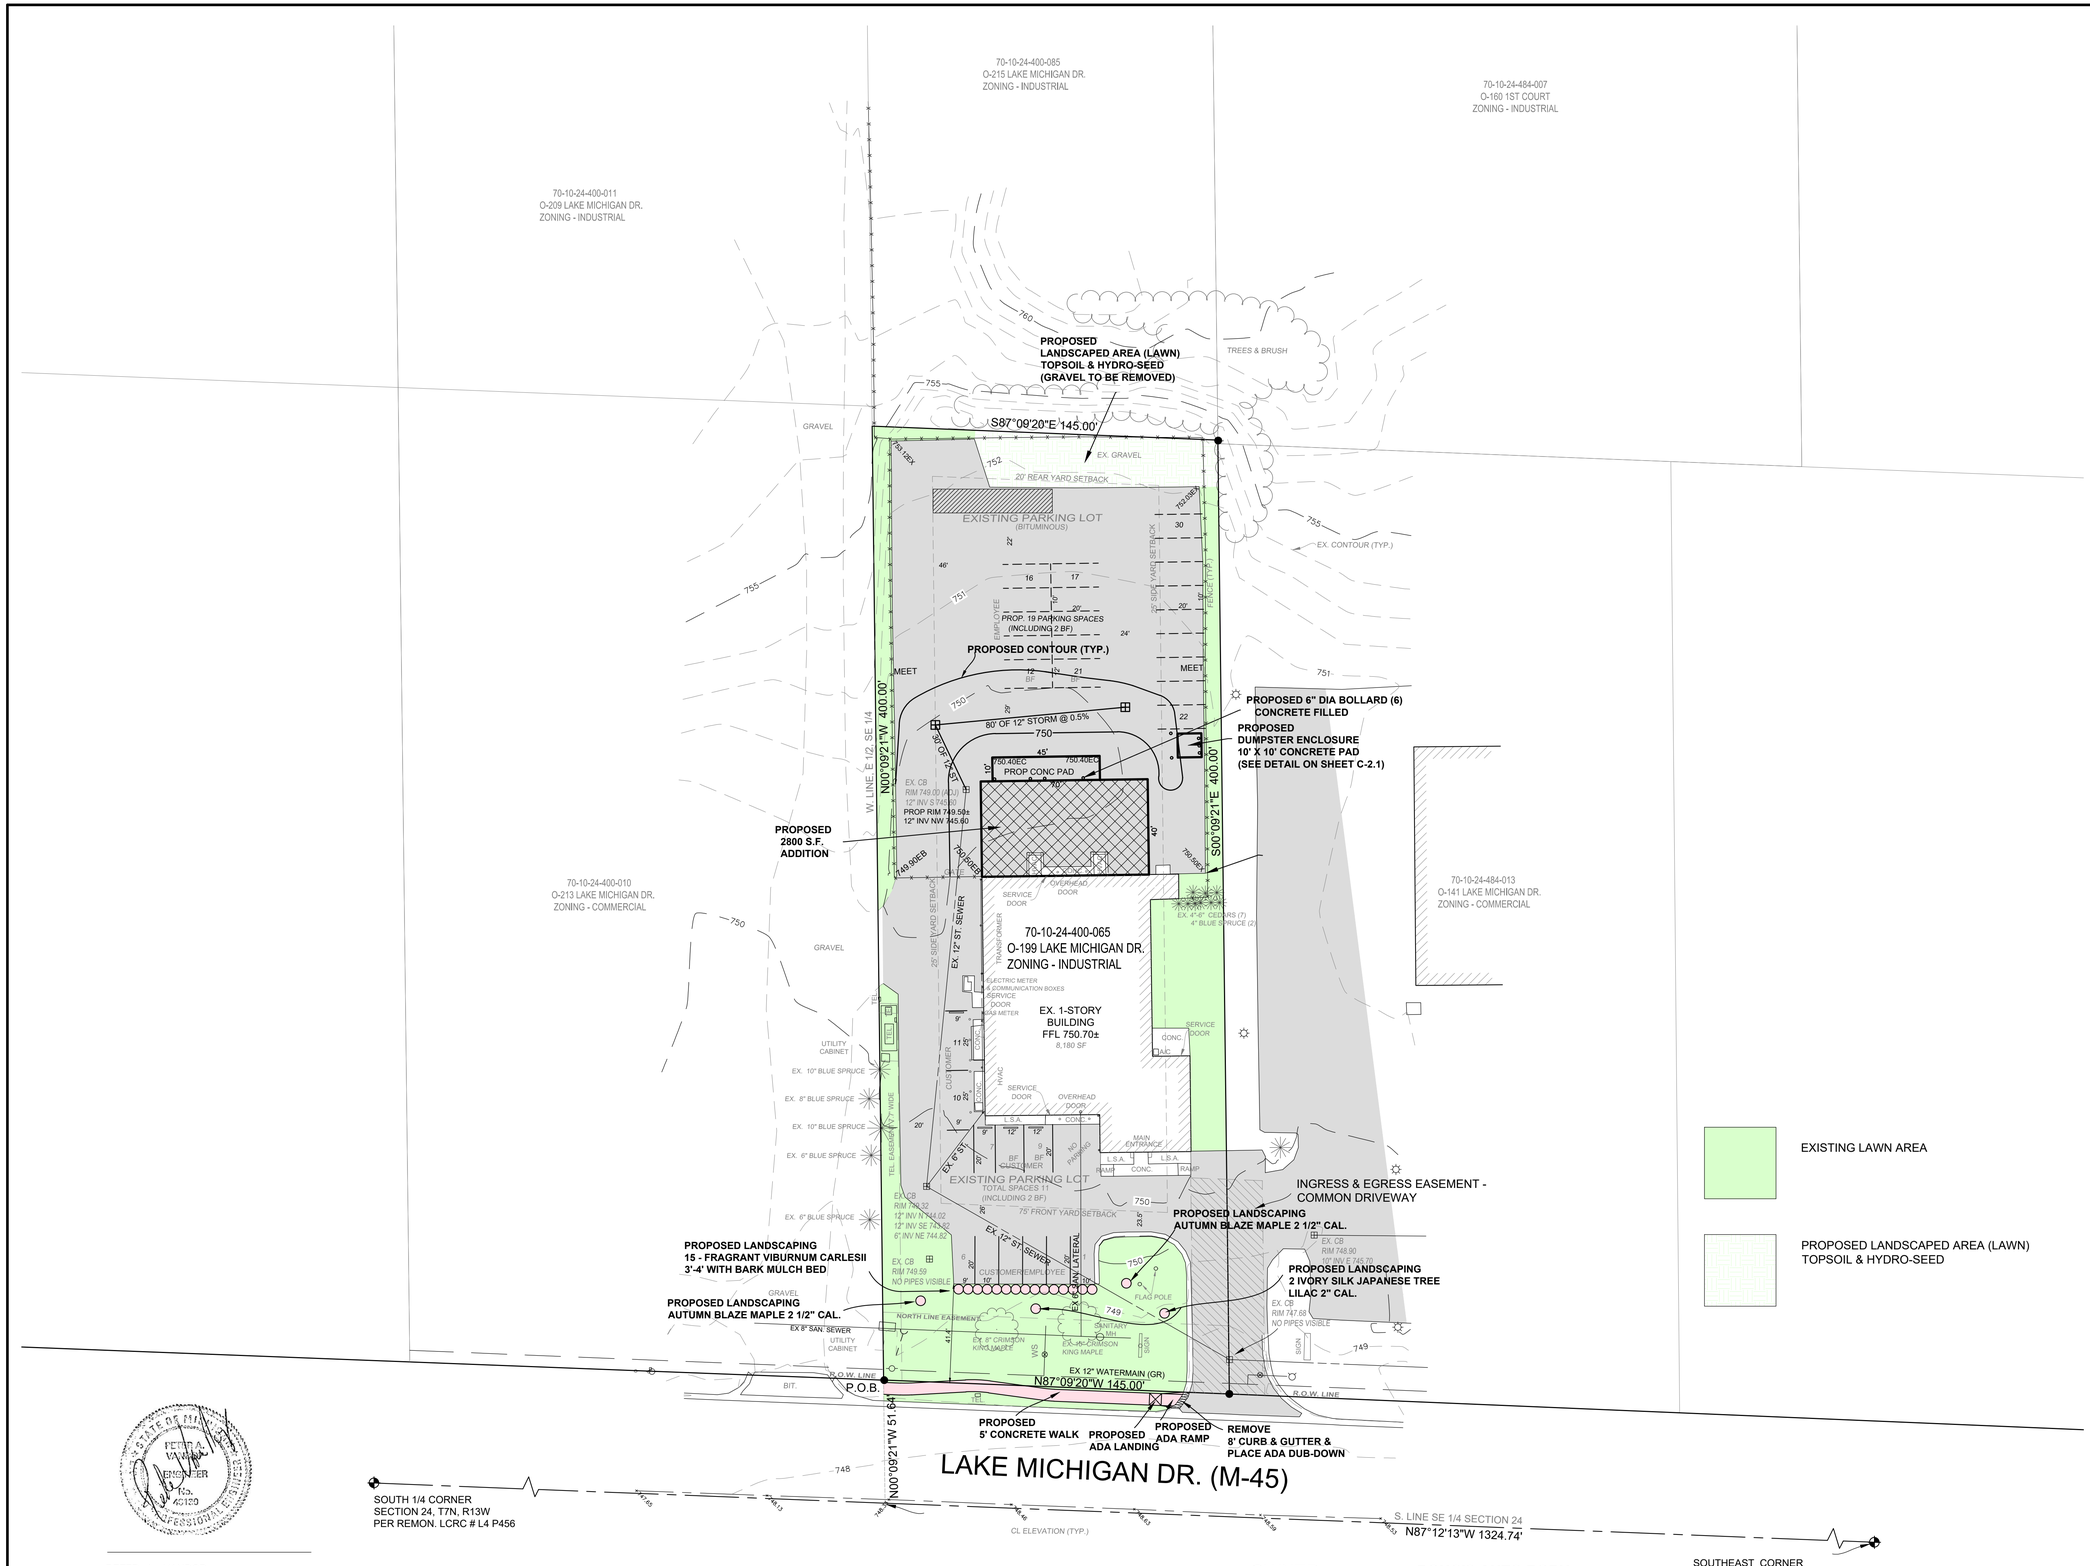

PETER A. VANDOP
PROFESSIONAL ENGINEER NO. 40130

OWNER:

DOUG'S AUTO BODY
O-199 LAKE MICHIGAN DR.
GRAND RAPIDS, MICHIGAN 49534
CONTACT: MR. SCOTT OTTERBEIN

NOTE: EXISTING UTILITY INFORMATION SHOWN HAS BEEN TAKEN FROM EXISTING RECORDS AND FIELD SURVEY INFORMATION. EXISTING UTILITY INFORMATION MAY NOT BE COMPLETE OR ACCURATE, BUT IS A BEST REPRESENTATION OF AVAILABLE DATA.

3 WORKING DAYS
BEFORE YOU DIG
CALL MISS DIG
1-800-482-7171

revisions	by	date
TOWNSHIP REVIEW	MBN	7/31/24
TOWNSHIP REVIEW	MBN	7/10/24

meyers, bueche & nies, inc.
civil engineers/surveyors
1750 3 mile road n.w.
grand rapids, mi 49544
616-457-5030
www.mbnse.com

sewer permit no. _____ date _____
water permit no. _____ date _____
approved by _____ date _____
revised in accordance w/construction records by _____ date _____

drawn by	date	checked by	date
MBN	4-24	MBN	4-24

DOUG'S AUTO BODY
2,800 S.F. ADDITION

O-199 LAKE MICHIGAN DR.
GRAND RAPIDS, MI 49534

project number: 24013

sheet number: 3 of 3

LANDSCAPE PLAN