SHEET INDEX	
NO.	DESCRIPTION
A1.1	EXTERIOR ELEVATIONS BLDG. A
A1.2	EXTERIOR ELEVATIONS BLDG. A
A1.3	EXTERIOR ELEVATIONS BLDG. B
A1.4	EXTERIOR ELEVATIONS BLDG. B
A1.5	BLDG. A RENDERINGS
A1.6	BLDG. B RENDERINGS
A2.1	OVERALL PLANS
A2.2	BLDG. A FLOORPLAN
A2.3	BLDG. B PARTIAL FLOOR PLAN A
A2.4	BLDG. B PARTIAL FLOORPLAN

KEYNOTES	
Key Value	Keynote Text
A3	PREFINISHED METAL RAKE TRIM
A4	INSULATED METAL PANELS; LIGHT GRAY
A8	STOREFRONT WINDOW SYSTEM
A9	STONE LOOK CONCRETE FORM FINISH
A10	OVERHEAD DOOR W/ GLASS PANELS
A12	METAL BOLLARD
A13	DOUBLE DOOR STOREFRONT ENTRY SYSTEM WITH TRANSOM
A15	EXTERIOR WALL PACK LIGHT
A16	EXTERIOR SCONCE LIGHT
A17	LP SMARTSIDE SIDING
A18	FULL LITE ENTRY DOOR

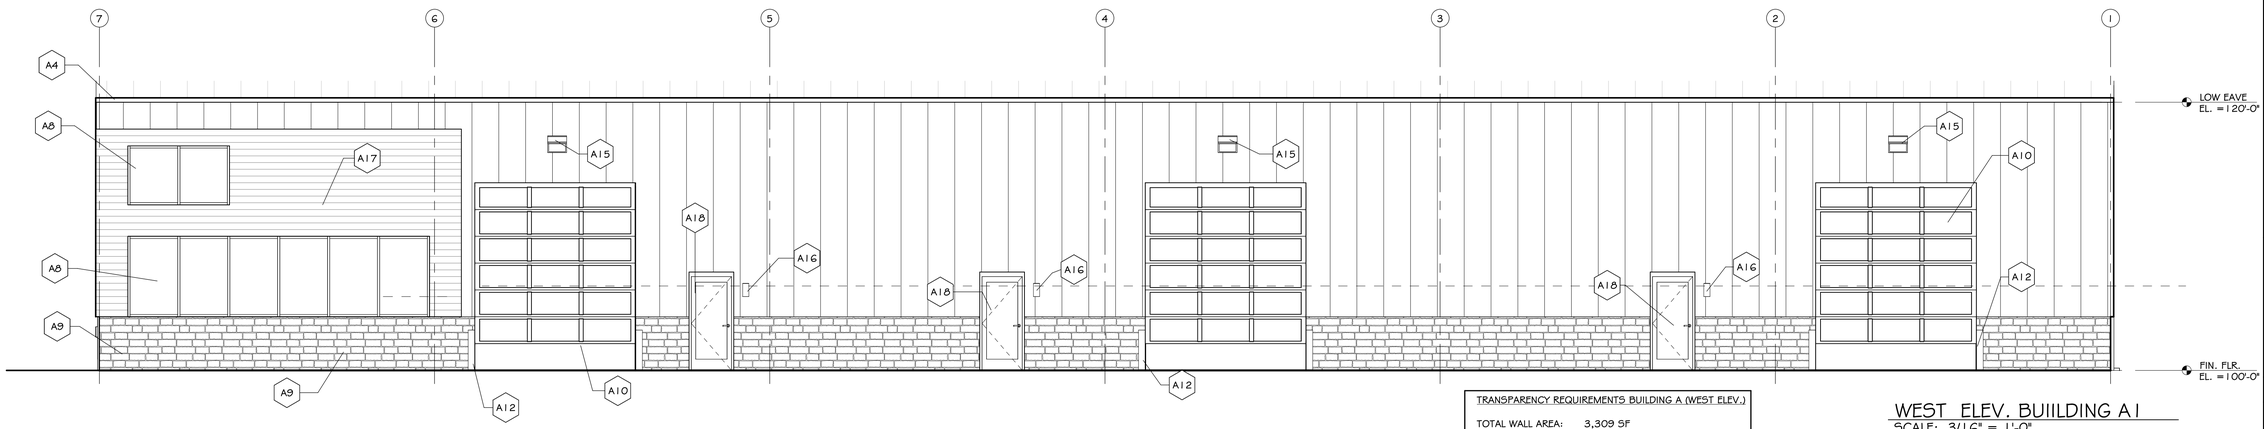

TRANSPARENCY REQUIREMENTS BUILDING A (WEST ELEV.)

TOTAL WALL AREA: 3,309 SF
TOTAL GLAZING AREA: 705 SF
GLAZING % REQUIRED: 20%
ACTUAL GLAZING %: 20.9%

WEST ELEV. BUIILDING A1
SCALE: 3/16" = 1'-0"

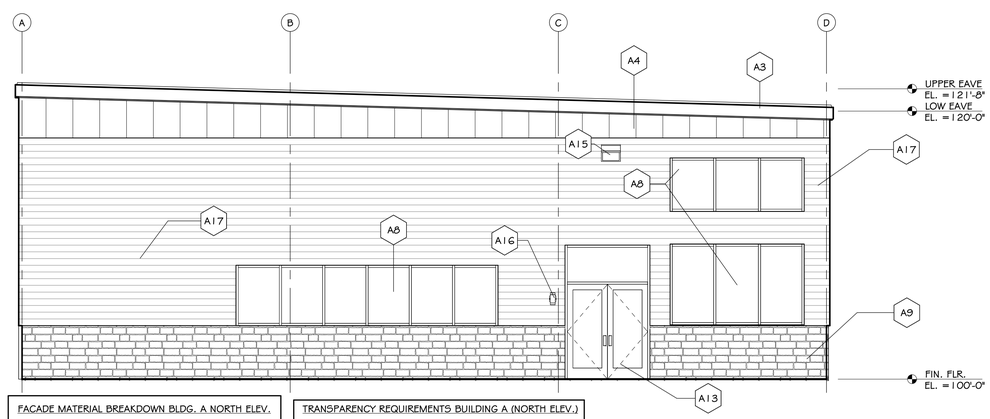

FACADE MATERIAL BREAKDOWN BLDG. A NORTH ELEV.

TOTAL WALL AREA (- GLASS):	983 SF
STONE LOOK BASE:	215 SF
LP SMARTSIDE SIDING:	611 SF
TOTAL FINISHED FACADE:	826 SF (83%)

TRANSPARENCY REQUIREMENTS BUILDING A (NORTH ELEV.)

TOTAL WALL AREA: 1,216 SF
TOTAL GLAZING AREA: 265 SF
GLAZING % REQUIRED: 20%
ACTUAL GLAZING %: 20.9%

NORTH ELEVATION BLDG. A
SCALE: 3/16" = 1'-0"

WLP ASSOCIATES
3001 FULLER N.E., SUITE 1
GRAND RAPIDS, MI, 49505
PHONE: (616) 454-1740
www.wlpae.com

Copyright - All Rights Reserved.
These Drawings Remain The Property Of WLP Associates And Are For Uses Authorized By The Architect Only.

Building For:

IRONWOOD OFFICE BUILDING

OFFICE BUILDING

13953 Ironwood Drive
Section 1, T7N, R13W
Tallmadge TWP, MI

ISSUED FOR

DATE	DESCRIPTION
12-05-25	PLANNING COMM.
12-31-25	PLANNING COMM.
01-12-26	PLANNING COMM.

Revision Schedule

No.	Date	Description

STATE OF MICHIGAN
JEFFERY CUPPY HARWOOD
ARCHITECT
No. 65761
LICENSED ARCHITECT

Drawn by: JH

EXTERIOR ELEVATIONS BLDG. A

SCALE: AS NOTED

Sheet No.
A1.1

Project No.
25-085

C:\Users\Jeffery.Harwood\Documents\25085 IRONWOOD DRIVE_JefferyHarwood.rvt

KEYNOTES	
Key Value	Keynote Text
A3	PREFINISHED METAL RAKE TRIM
A4	INSULATED METAL PANELS; LIGHT GRAY
A12	METAL BOLLARD

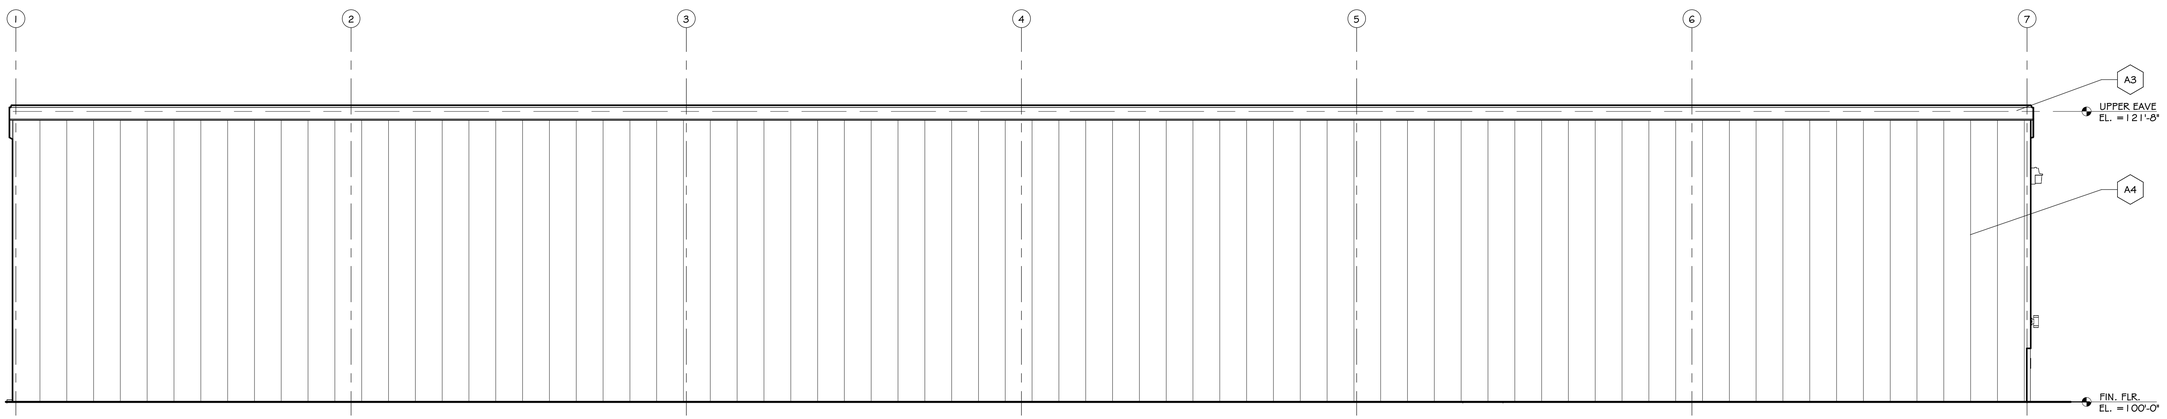

EAST ELEVATION A1
SCALE: 3/16" = 1'-0"

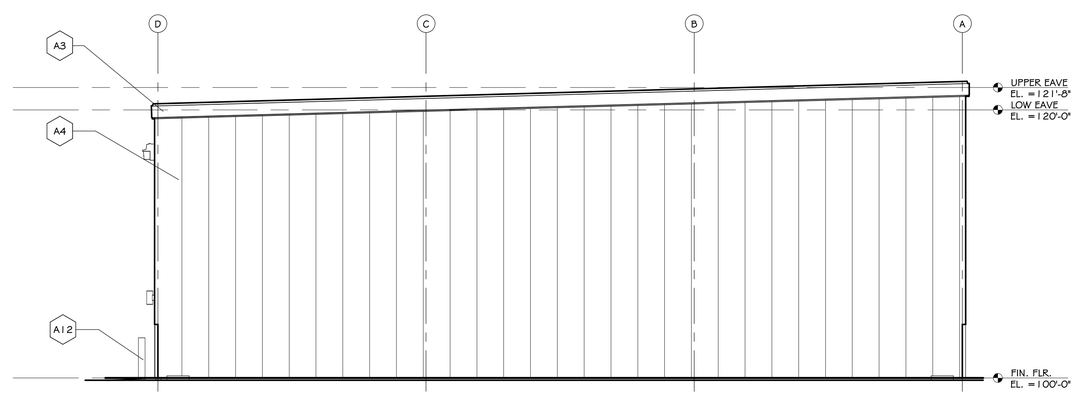

BLDG. A SOUTH ELEV.
SCALE: 3/16" = 1'-0"

WLP ASSOCIATES
3001 FULLER N.E., SUITE 1
GRAND RAPIDS, MI, 49505
PHONE: (616) 454-1740
www.wlpae.com

Copyright - All Rights Reserved.
These Drawings Remain The Property Of WLP Associates And Are For Uses Authorized By The Architect Only.

Building For:

IRONWOOD OFFICE BUILDING

OFFICE BUILDING

13953 Ironwood Drive
Section 1, T7N, R13W
Tallmadge TWP, MI

ISSUED FOR	
DATE	DESCRIPTION
12-05-25	PLANNING COMM.
12-31-25	PLANNING COMM.
01-12-26	PLANNING COMM.

Revision Schedule		
No.	Date	Description

Drawn by: JH

EXTERIOR ELEVATIONS BLDG. A

SCALE: AS NOTED

Sheet No.
A1.2

Project No.
25-085

C:\Users\Jeffery Harwood\Documents\25085 IRONWOOD DRIVE_JefferyHarwood.rvt

KEYNOTES	
Key Value	Keynote Text
A1	GALVALUME STANDING SEAM METAL ROOF
A3	PREFINISHED METAL RAKE TRIM
A4	INSULATED METAL PANELS; LIGHT GRAY
A8	STOREFRONT WINDOW SYSTEM
A9	STONE LOOK CONCRETE FORM FINISH
A10	OVERHEAD DOOR W/ GLASS PANELS
A11	ENTRY DOOR WITH SIDELITE
A12	METAL BOLLARD
A13	DOUBLE DOOR STOREFRONT ENTRY SYSTEM WITH TRANSOM
A14	FIXED GLAZING SYSTEM
A15	EXTERIOR WALL PACK LIGHT
A16	EXTERIOR SCONCE LIGHT
A17	LP SMARTSIDE SIDING

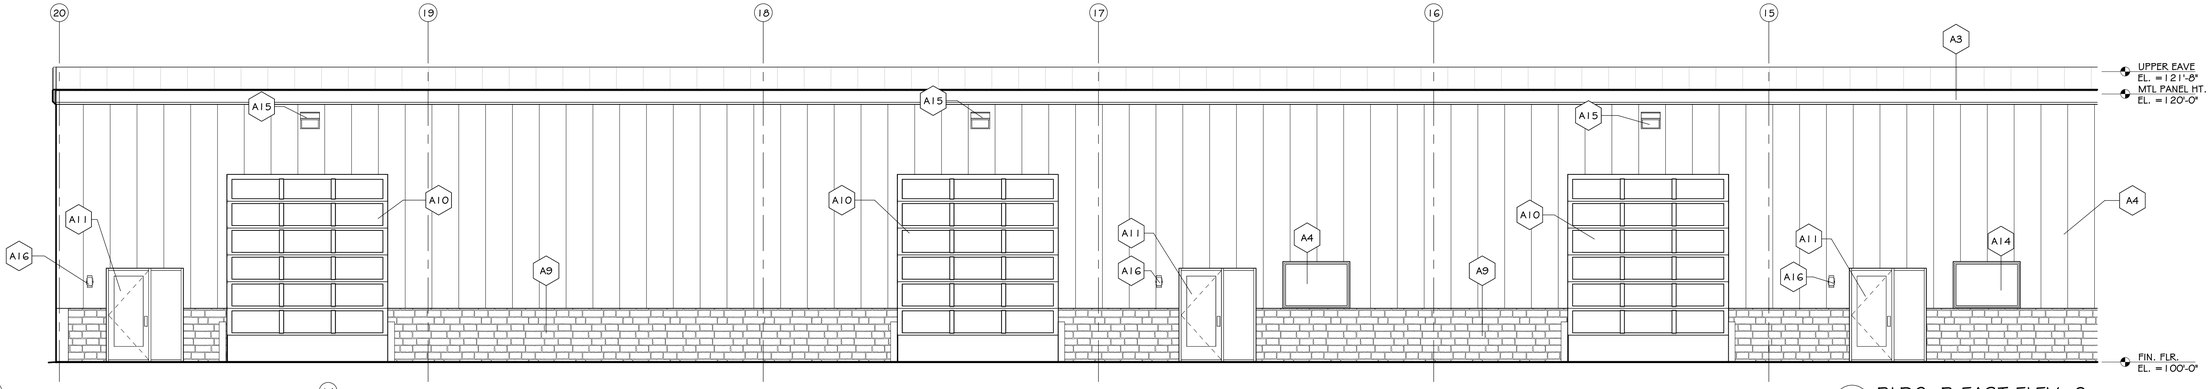

4 BLDG. B EAST ELEV. 2
SCALE: 3/16" = 1'-0"

TRANSPARENCY REQUIREMENTS BUILDING B (EAST ELEV.)	
TOTAL WALL AREA:	6,037 SF
TOTAL GLAZING AREA:	1,213 SF
GLAZING % REQUIRED:	20%
ACTUAL GLAZING %:	20.1%

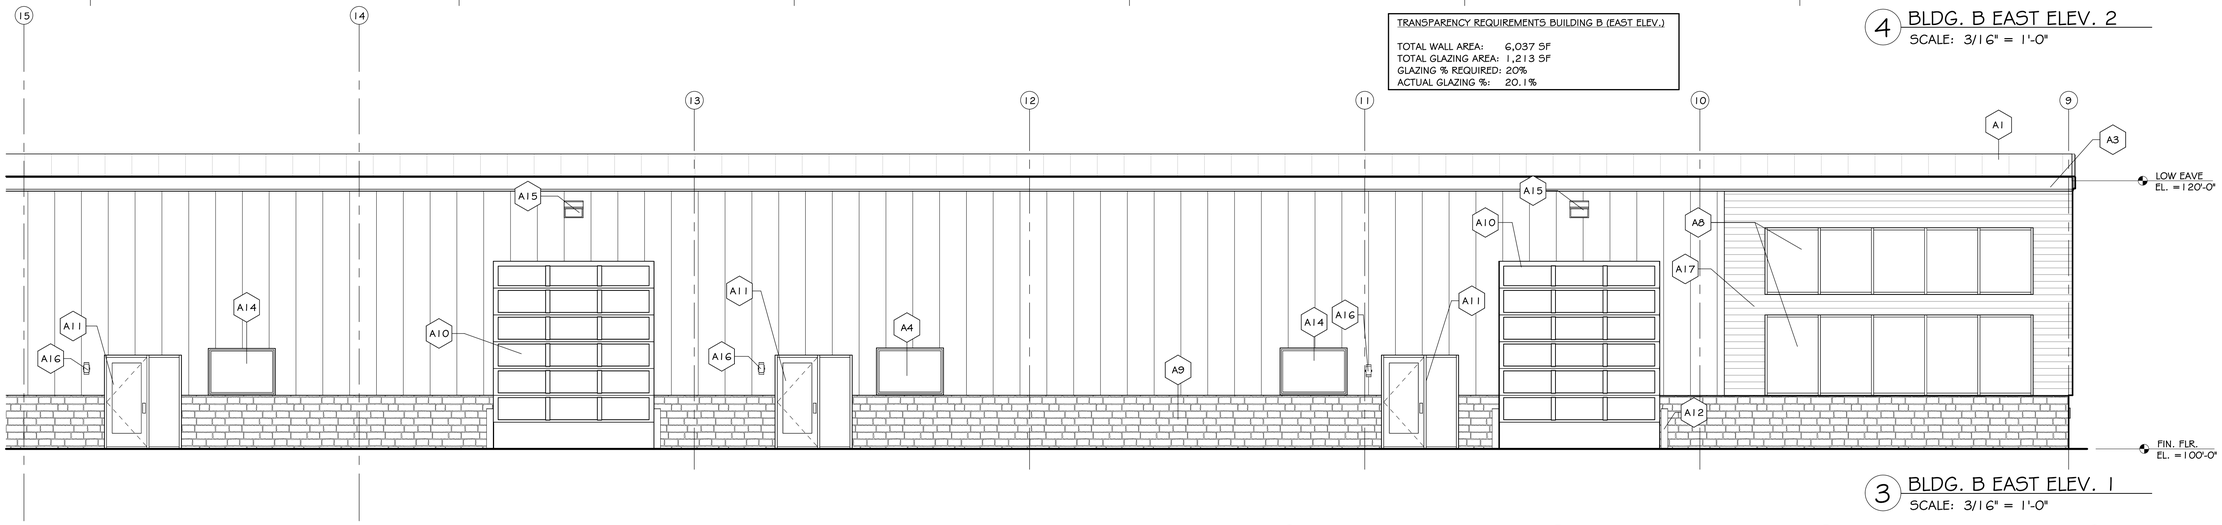

3 BLDG. B EAST ELEV. 1
SCALE: 3/16" = 1'-0"

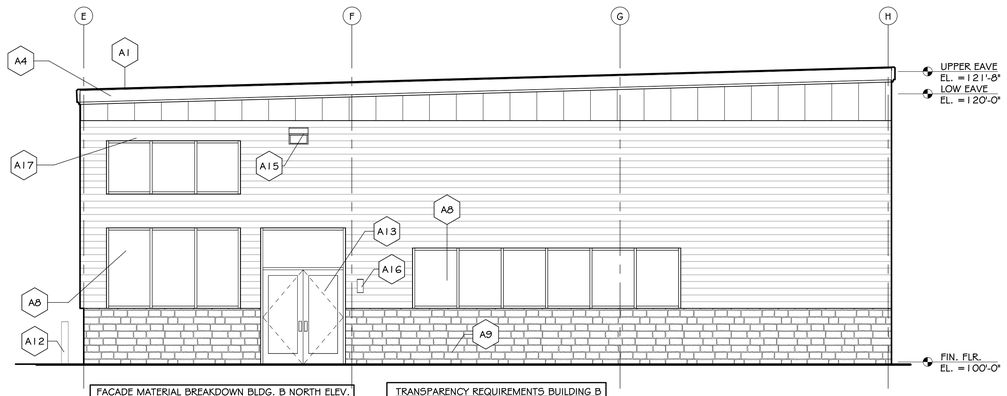

FACADE MATERIAL BREAKDOWN BLDG. B NORTH ELEV.	
TOTAL WALL AREA (- GLASS):	983 SF
STONE LOOK BASE:	215 SF
LP SMARTSIDE SIDING:	611 SF
TOTAL FINISHED FACADE:	826 SF (83%)

TRANSPARENCY REQUIREMENTS BUILDING B	
TOTAL WALL AREA:	1,216 SF
TOTAL GLAZING AREA:	265 SF
GLAZING % REQUIRED:	20%
ACTUAL GLAZING %:	20.9%

1 BLDG. B NORTH ELEV.
SCALE: 3/16" = 1'-0"

WLP ASSOCIATES
3001 FULLER N.E., SUITE 1
GRAND RAPIDS, MI, 49505
PHONE: (616) 454-1740
www.wlpae.com

Copyright - All Rights Reserved.
These Drawings Remain The Property Of WLP Associates And Are For Uses Authorized By The Architect Only.

Building For:

IRONWOOD OFFICE BUILDING

OFFICE BUILDING

13953 Ironwood Drive
Section 1, T7N, R13W
Tallmadge TWP, MI

ISSUED FOR

DATE	DESCRIPTION
12-05-25	PLANNING COMM.
12-31-25	PLANNING COMM.
01-12-26	PLANNING COMM.

Revision Schedule

No.	Date	Description

Drawn by: Author

EXTERIOR ELEVATIONS BLDG. B

SCALE: AS NOTED

Sheet No.
A1.3

Project No.
25-085

C:\Users\Jeffery.Harwood\Documents\25085 IRONWOOD DRIVE_Jeffery.Harwood.rvt

KEYNOTES	
Key Value	Keynote Text
A3	PREFINISHED METAL RAKE TRIM
A4	INSULATED METAL PANELS; LIGHT GRAY

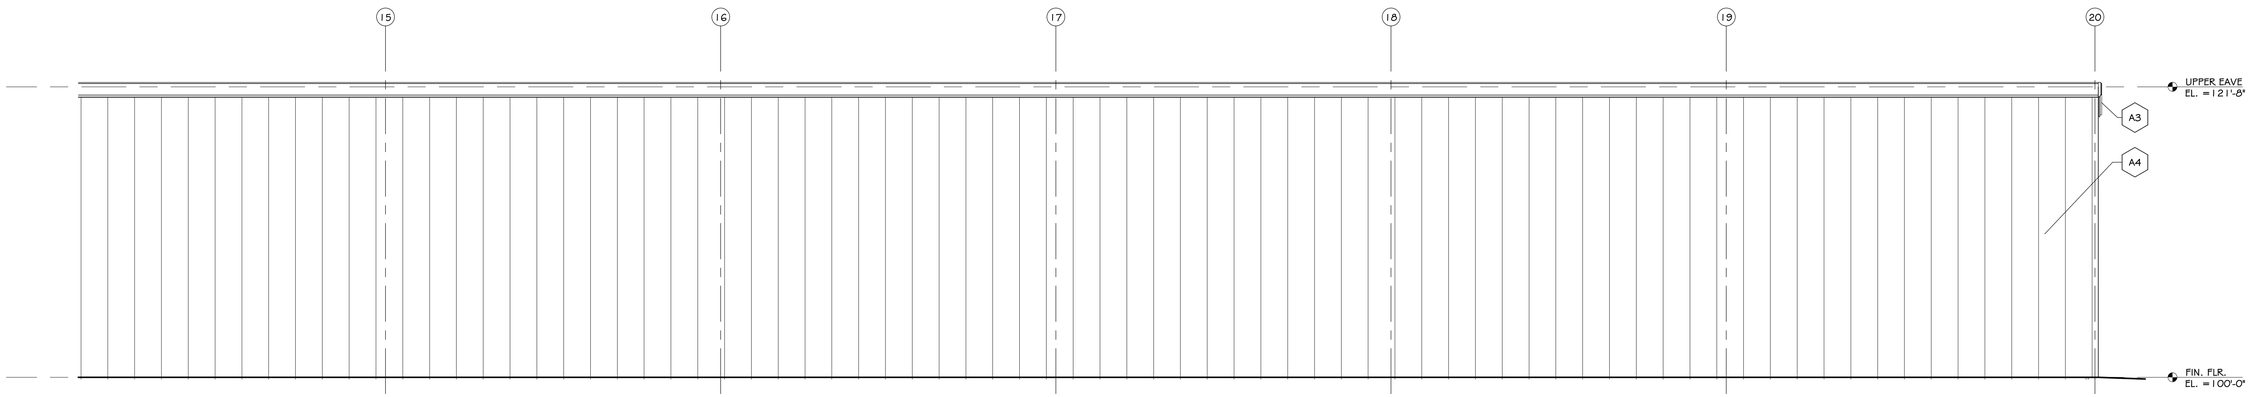

3 BLDG. B WEST ELEV. 2
SCALE: 3/16" = 1'-0"

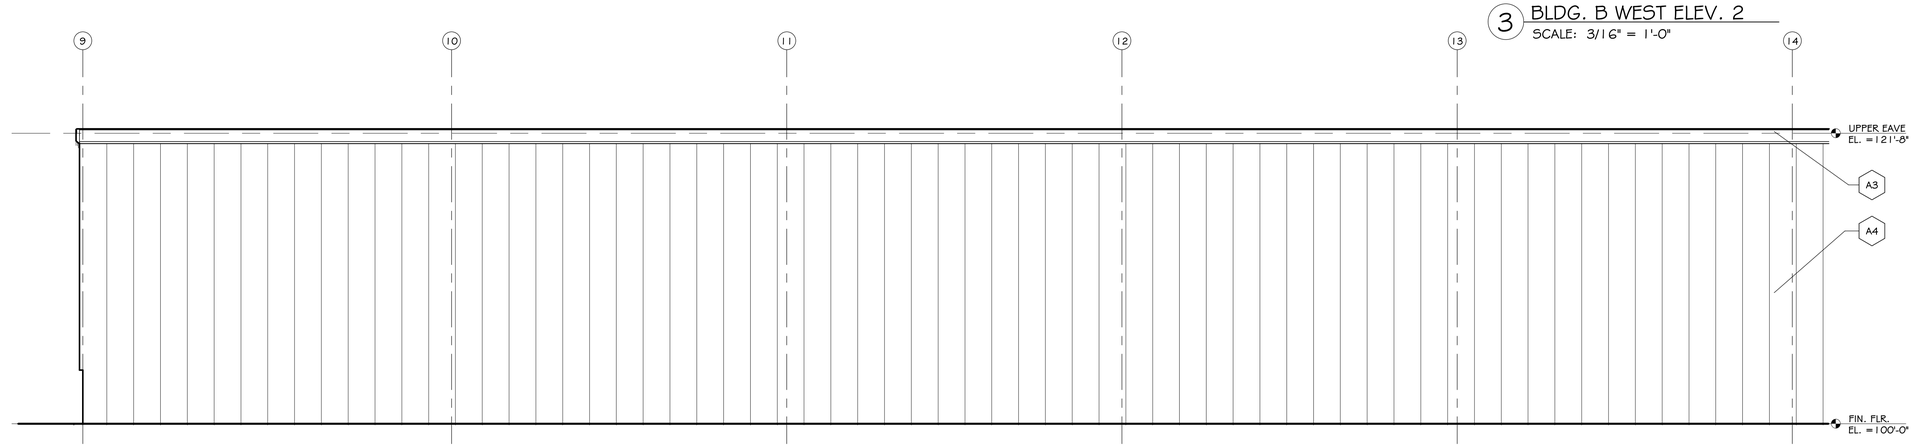

2 BLDG. B WEST ELEV. 1
SCALE: 3/16" = 1'-0"

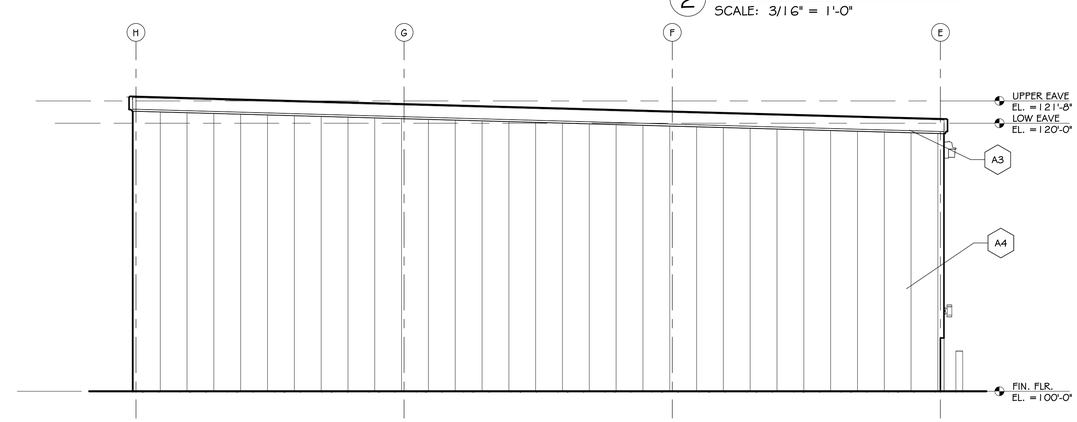

1 BLDG. B SOUTH ELEV.
SCALE: 3/16" = 1'-0"

WLP ASSOCIATES
3001 FULLER N.E., SUITE 1
GRAND RAPIDS, MI, 49505
PHONE: (616) 454-1740
www.wlpae.com

Copyright - All Rights Reserved.
These Drawings Remain The Property Of WLP Associates And Are For Uses Authorized By The Architect Only.

Building For:

IRONWOOD OFFICE BUILDING

OFFICE BUILDING

13953 Ironwood Drive
Section 1, T7N, R13W
Tallmadge TWP, MI

ISSUED FOR

DATE	DESCRIPTION
12-05-25	PLANNING COMM.
12-31-25	PLANNING COMM.
01-12-26	PLANNING COMM.

Revision Schedule

No.	Date	Description

Drawn by: Author

EXTERIOR ELEVATIONS BLDG. B

SCALE: AS NOTED

Sheet No.
A1.4

Project No.
25-085

C:\Users\Jeffery.Harwood\Documents\25085 IRONWOOD DRIVE_Jeffery.Harwood.rvt

BLDG. A WEST LONG VIEW
NOT TO SCALE

BLDG. A WEST PARTIAL ELEV.
NOT TO SCALE

BLDG. A NORTH ELEV..
NOT TO SCALE

WLP ASSOCIATES
3001 FULLER N.E., SUITE 1
GRAND RAPIDS, MI, 49505
PHONE: (616) 454-1740
www.wlpae.com

Copyright - All Rights Reserved.
These Drawings Remain The Property Of WLP Associates And Are For Uses Authorized By The Architect Only.

Building For:

IRONWOOD OFFICE BUILDING

OFFICE BUILDING

13953 Ironwood Drive
Section 1, T7N, R13W
Tallmadge TWP, MI

ISSUED FOR

DATE	DESCRIPTION
12-05-25	PLANNING COMM.
12-31-25	PLANNING COMM.
01-12-26	PLANNING COMM.

Revision Schedule

No.	Date	Description

Drawn by: JH

BLDG. A RENDERINGS

SCALE: AS NOTED

Sheet No.
A1.5

Project No.
25-085

C:\Users\Jeffery.Harwood\Documents\25085 IRONWOOD DRIVE_Jeffery.Harwood.rvt

BLDG. B NORTHEAST ELEV
NOT TO SCALE

BLDG. B EAST PARTIAL ELEV.
SCALE: 3/4" = 1'-0"

BLDG. B NORTH ELEV.
SCALE: 3/4" = 1'-0"

WLP ASSOCIATES
3001 FULLER N.E., SUITE 1
GRAND RAPIDS, MI, 49505
PHONE: (616) 454-1740
www.wlpae.com

Copyright - All Rights Reserved.
These Drawings Remain The Property Of WLP Associates And Are For Uses Authorized By The Architect Only.

Building For:

IRONWOOD OFFICE BUILDING

OFFICE BUILDING

13953 Ironwood Drive
Section 1, T7N, R13W
Tallmadge TWP, MI

ISSUED FOR

DATE	DESCRIPTION
12-05-25	PLANNING COMM.
12-31-25	PLANNING COMM.
01-12-26	PLANNING COMM.

Revision Schedule

No.	Date	Description

Drawn by: Author

BLDG. B RENDERINGS

SCALE: AS NOTED

Sheet No.
A1.6

Project No.
25-085

C:\Users\Jeffery.Harwood\Documents\25085 IRONWOOD DRIVE_Jeffery.Harwood.rvt

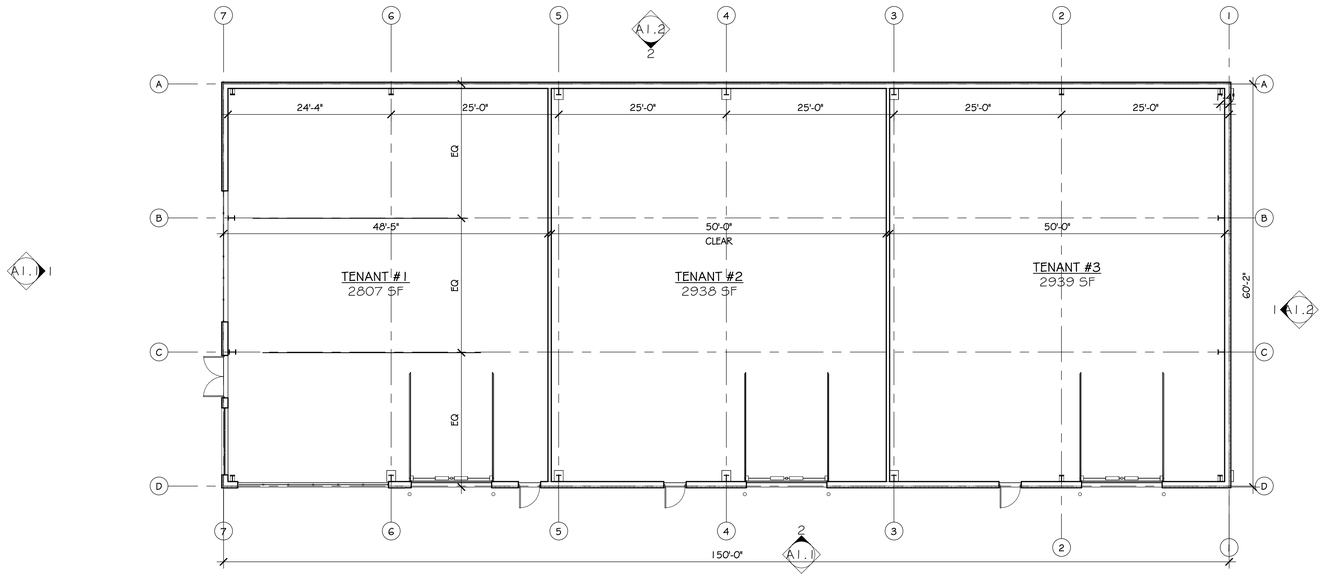

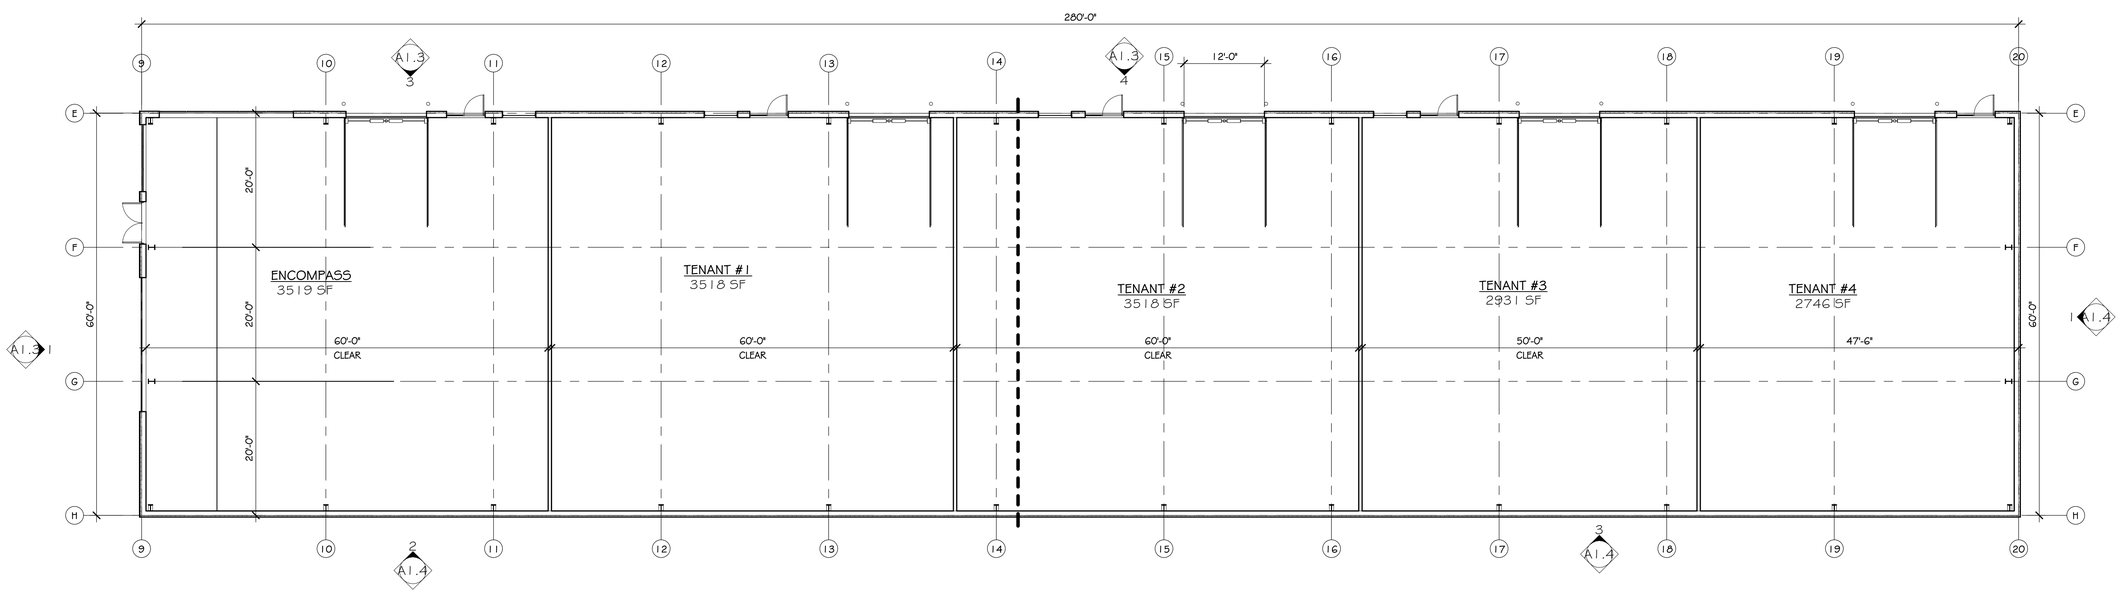

WLP ASSOCIATES
3001 FULLER N.E., SUITE 1
GRAND RAPIDS, MI, 49505
PHONE: (616) 454-1740
www.wlpae.com

Copyright - All Rights Reserved.
These Drawings Remain The Property Of WLP Associates And Are For Uses Authorized By The Architect Only.

Building For:

IRONWOOD OFFICE BUILDING

OFFICE BUILDING

13953 Ironwood Drive
Section 1, T7N, R13W
Tallmadge TWP, MI

ISSUED FOR

DATE	DESCRIPTION
12-05-25	PLANNING COMM.
12-31-25	PLANNING COMM.
01-12-26	PLANNING COMM.

Revision Schedule

No.	Date	Description

Drawn by: JH

OVERALL PLANS

SCALE: AS NOTED

Sheet No.
A2.1

Project No.
25-085

C:\Users\Jeffery.Harwood\Documents\25085 IRONWOOD DRIVE_Jeffery Harwood.rvt

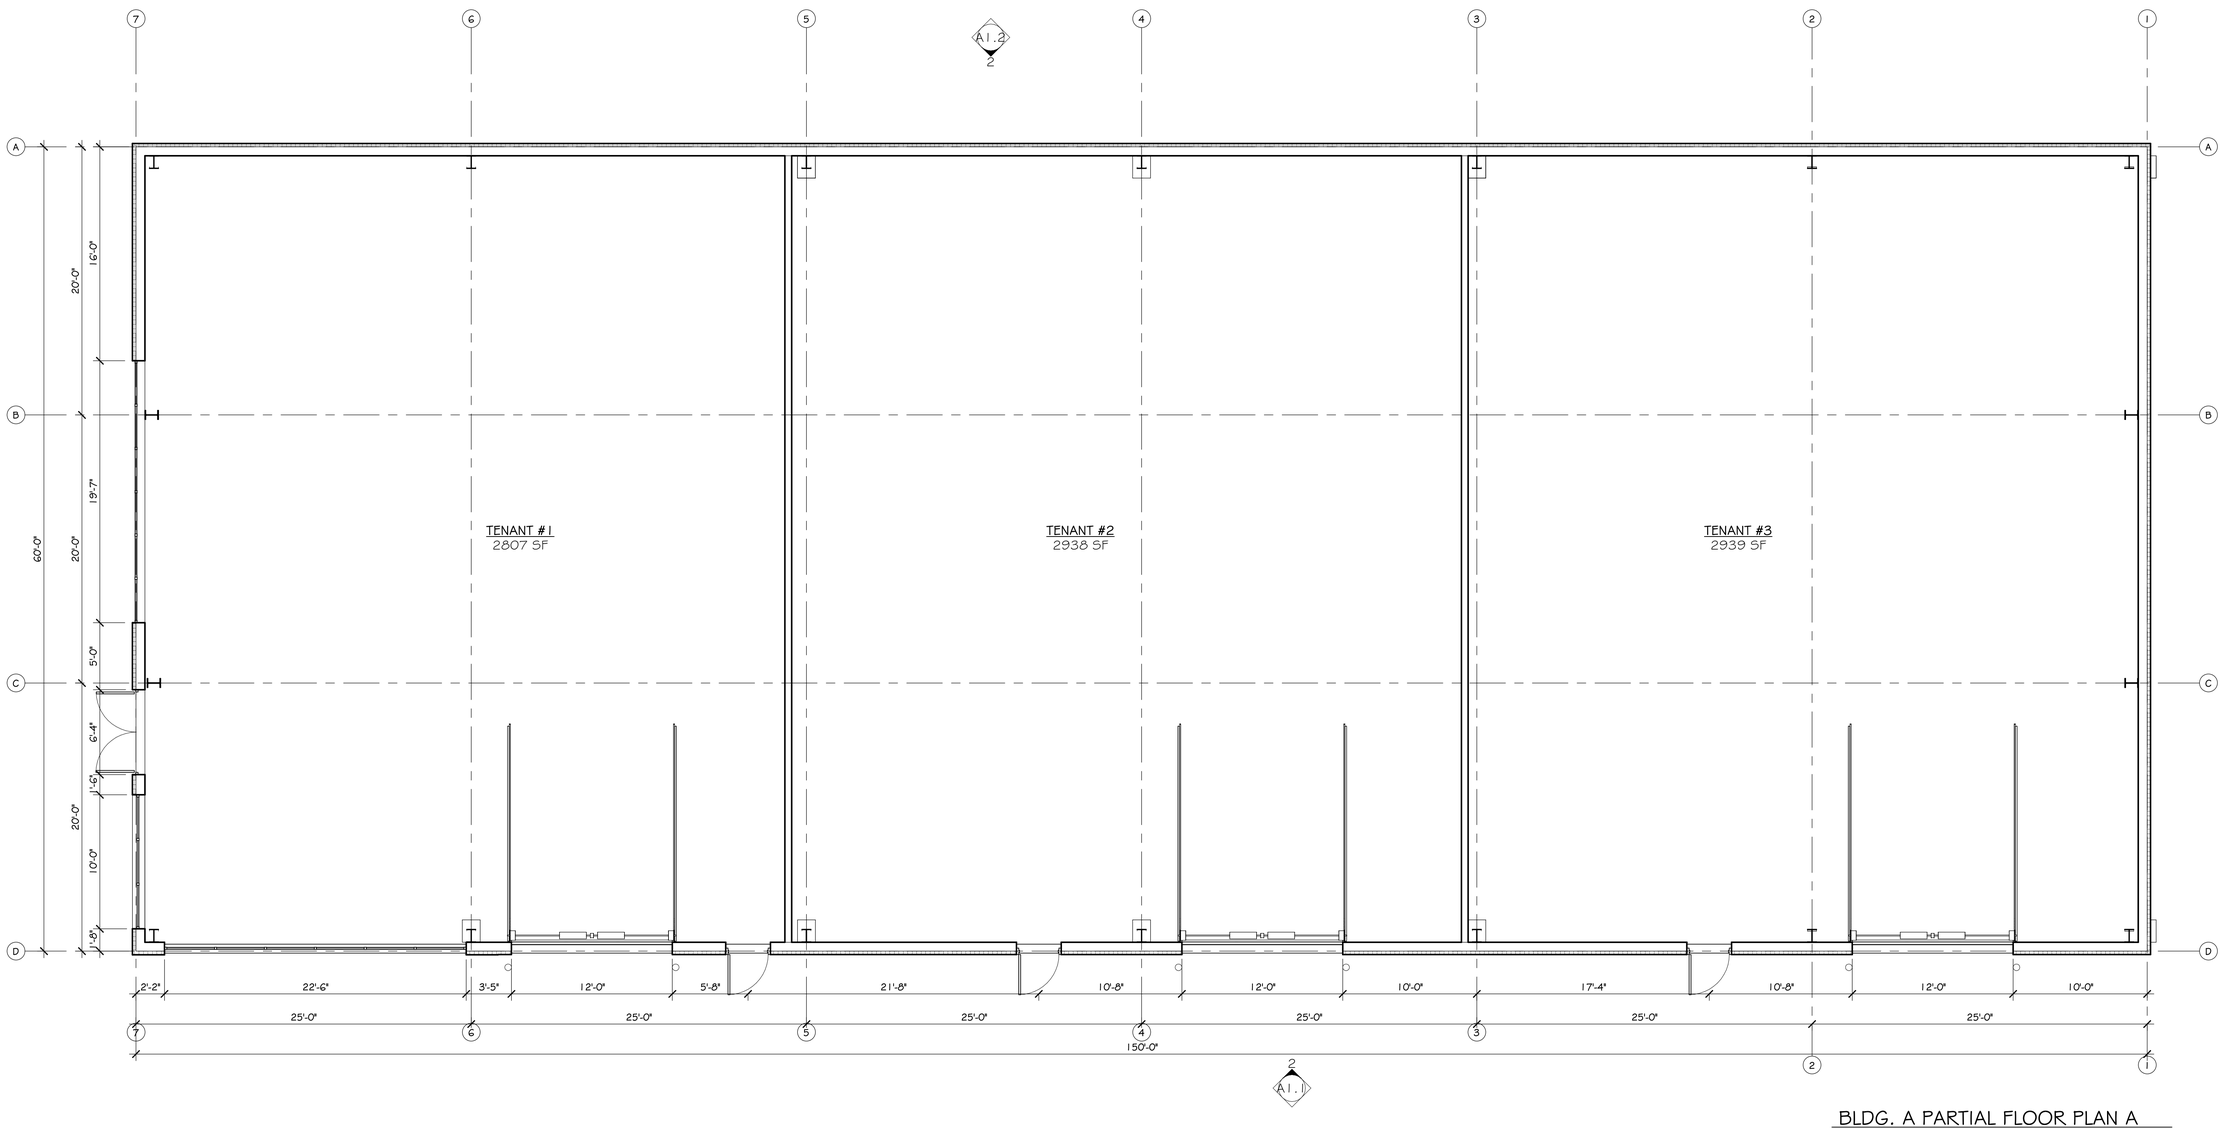

BLDG. A PARTIAL FLOOR PLAN A
SCALE: 3/16" = 1'-0"

WLP ASSOCIATES
3001 FULLER N.E., SUITE 1
GRAND RAPIDS, MI, 49505
PHONE: (616) 454-1740
www.wlpae.com

Copyright - All Rights Reserved.
These Drawings Remain The Property Of WLP Associates And Are For Uses Authorized By The Architect Only.

Building For:

IRONWOOD OFFICE BUILDING

OFFICE BUILDING

13953 Ironwood Drive
Section 1, T7N, R13W
Tallmadge TWP, MI

ISSUED FOR

DATE	DESCRIPTION
12-05-25	PLANNING COMM.
12-31-25	PLANNING COMM.
01-12-26	PLANNING COMM.

Revision Schedule

No.	Date	Description

Drawn by: JH

BLDG. A FLOORPLAN

SCALE: AS NOTED

Sheet No.
A2.2

Project No.
25-085

C:\Users\Jeffery Harwood\Documents\25085 IRONWOOD DRIVE_JefferyHarwood.rvt

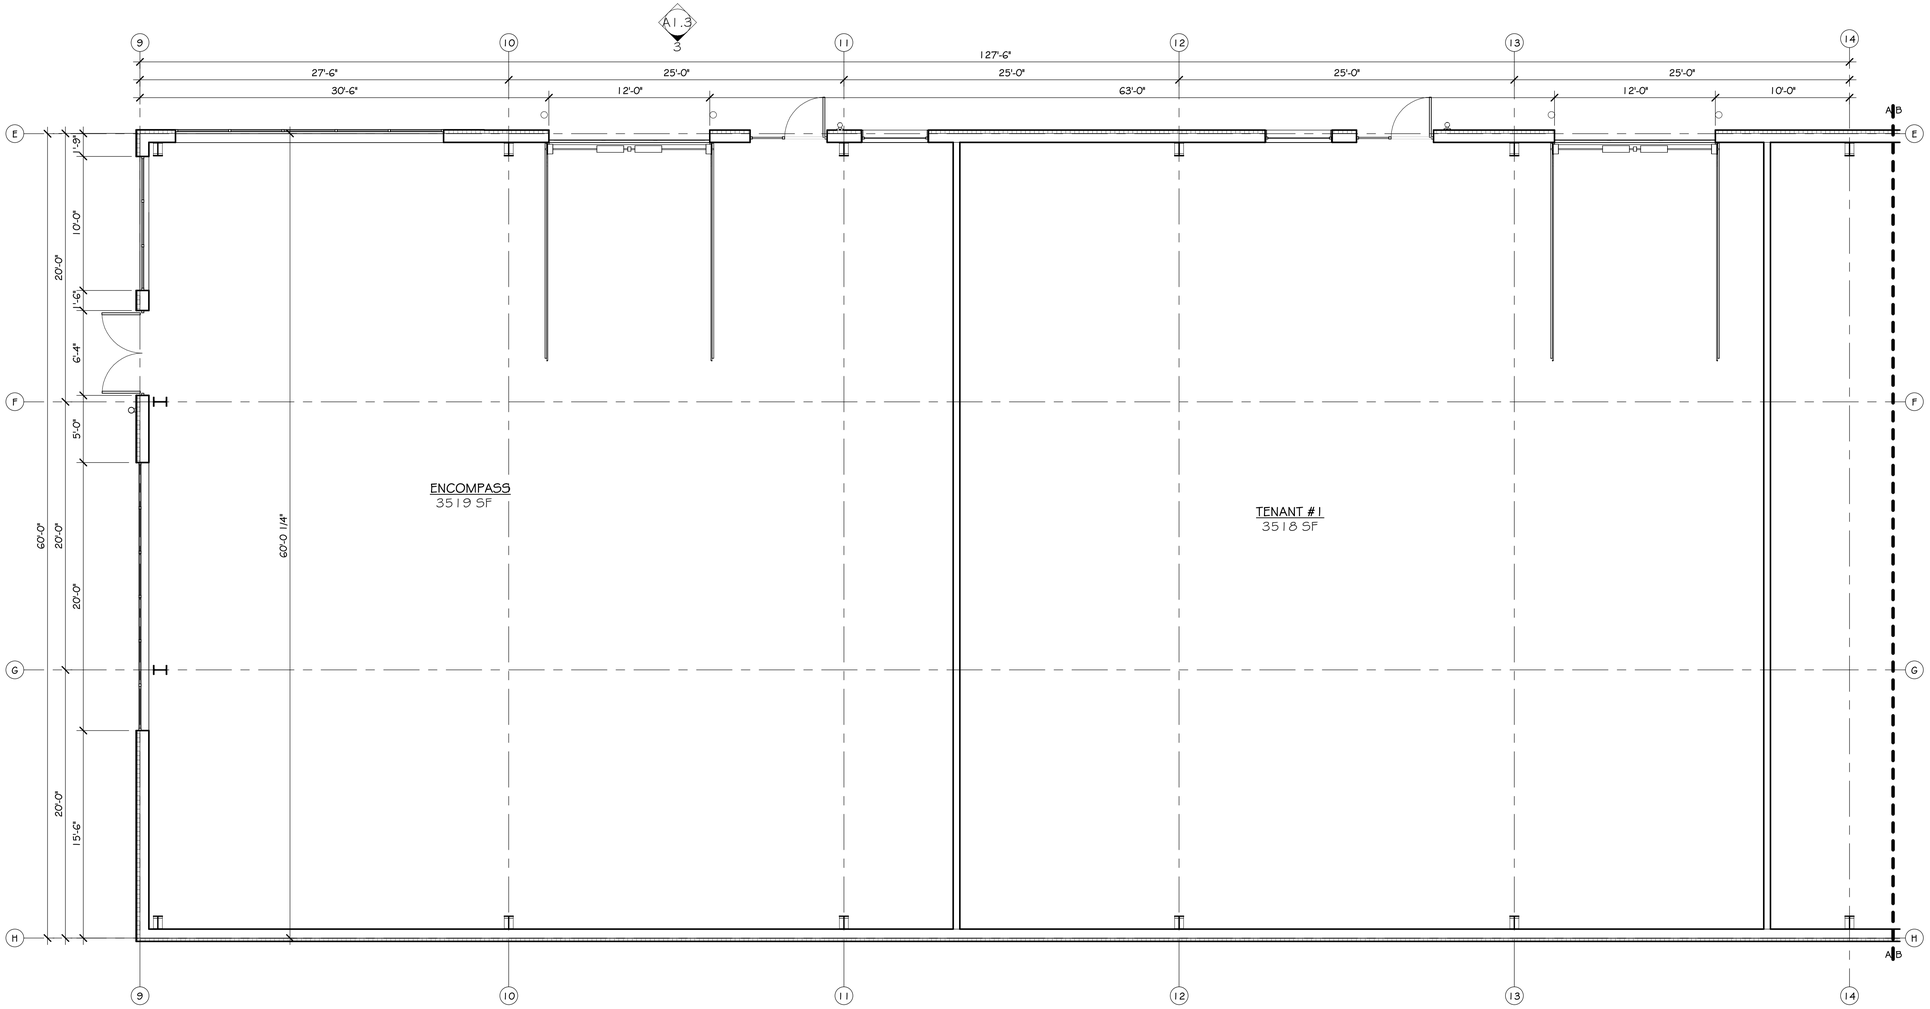

BLDG. B PARTIAL FLOOR PLAN A
SCALE: 3/16" = 1'-0"

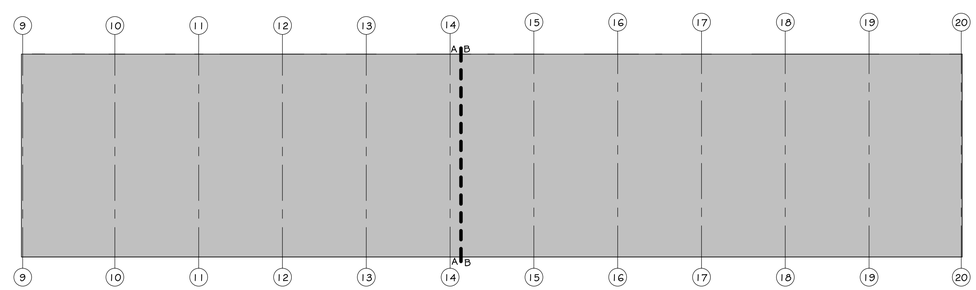

KEY PLAN BLDG. B
SCALE: 3/64" = 1'-0"

WLP ASSOCIATES
3001 FULLER N.E., SUITE 1
GRAND RAPIDS, MI, 49505
PHONE: (616) 454-1740
www.wlpae.com

Copyright - All Rights Reserved.
These Drawings Remain The Property Of WLP Associates And Are For Uses Authorized By The Architect Only.

Building For:

IRONWOOD OFFICE BUILDING

OFFICE BUILDING

13953 Ironwood Drive
Section 1, T7N, R13W
Tallmadge TWP, MI

ISSUED FOR

DATE	DESCRIPTION
12-05-25	PLANNING COMM.
12-31-25	PLANNING COMM.
01-12-26	PLANNING COMM.

Revision Schedule

No.	Date	Description

Drawn by: JH

BLDG. B PARTIAL FLOOR PLAN A

SCALE: AS NOTED

Sheet No.
A2.3

Project No.
25-085

C:\Users\Jeffery.Harwood\Documents\25085 IRONWOOD DRIVE_Jeffery.Harwood.rvt

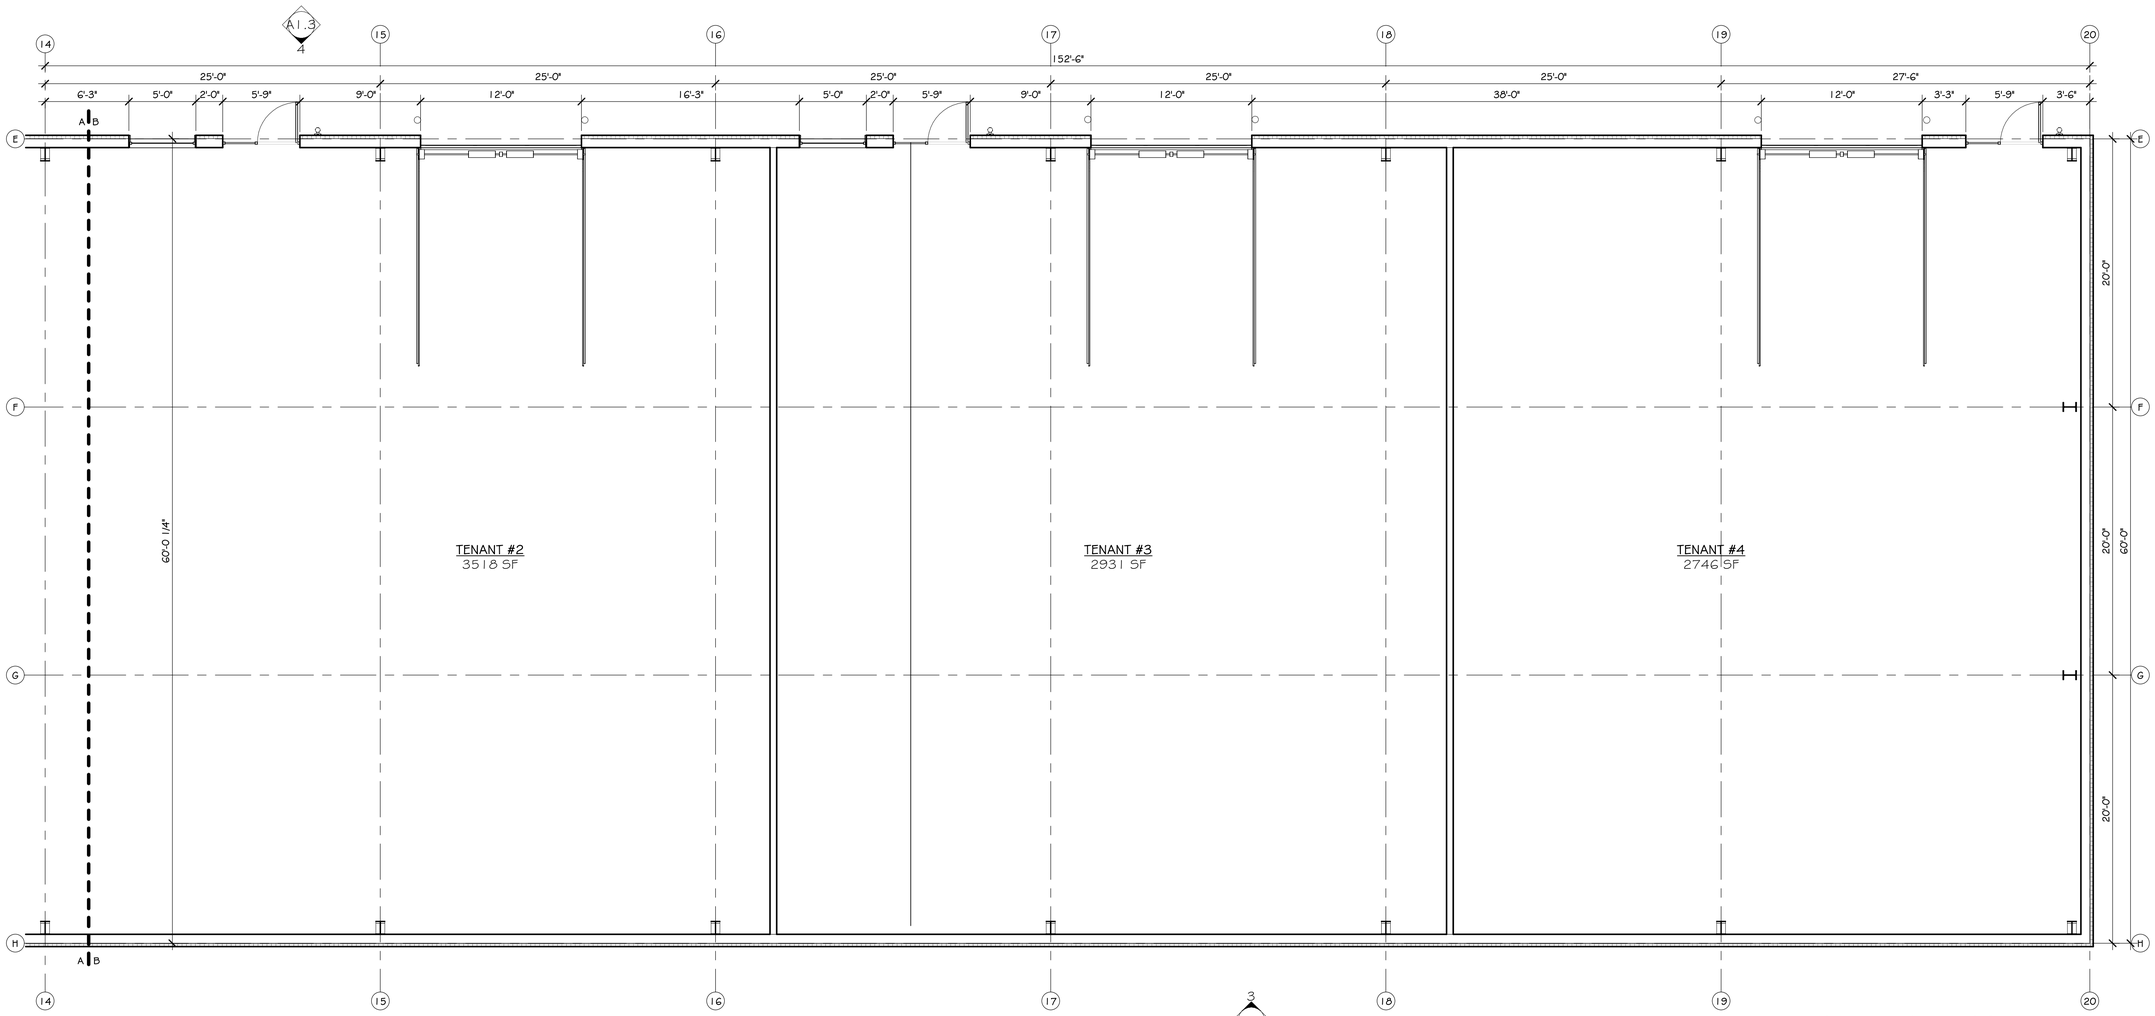

BLDG. B PARTIAL FLOOR PLAN B
SCALE: 3/16" = 1'-0"

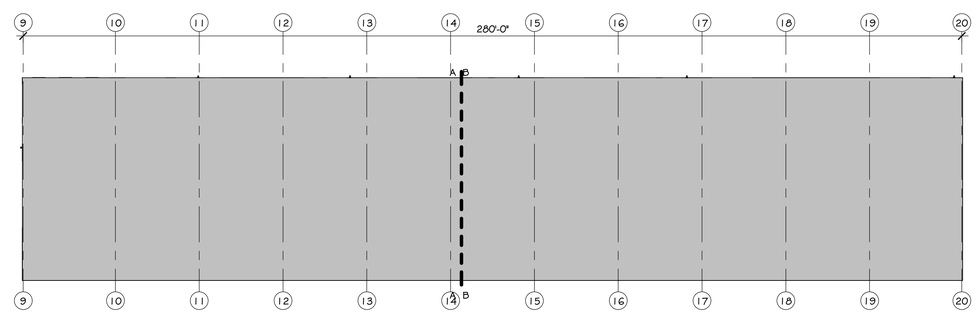

KEY PLAN BLDG B
SCALE: 3/64" = 1'-0"

WLP ASSOCIATES
3001 FULLER N.E., SUITE 1
GRAND RAPIDS, MI, 49505
PHONE: (616) 454-1740
www.wlpae.com

Copyright - All Rights Reserved.
These Drawings Remain The Property Of WLP Associates And Are For Uses Authorized By The Architect Only.

Building For:

IRONWOOD OFFICE BUILDING

OFFICE BUILDING

13953 Ironwood Drive
Section 1, T7N, R13W
Tallmadge TWP, MI

ISSUED FOR

DATE	DESCRIPTION
12-05-25	PLANNING COMM.
12-31-25	PLANNING COMM.
01-12-26	PLANNING COMM.

Revision Schedule

No.	Date	Description

Drawn by: JH

BLDG. B PARTIAL FLOORPLAN

SCALE: AS NOTED

Sheet No.
A2.4

Project No.
25-085

C:\Users\Jeffery.Harwood\Documents\25085 IRONWOOD DRIVE_Jeffery.Harwood.rvt